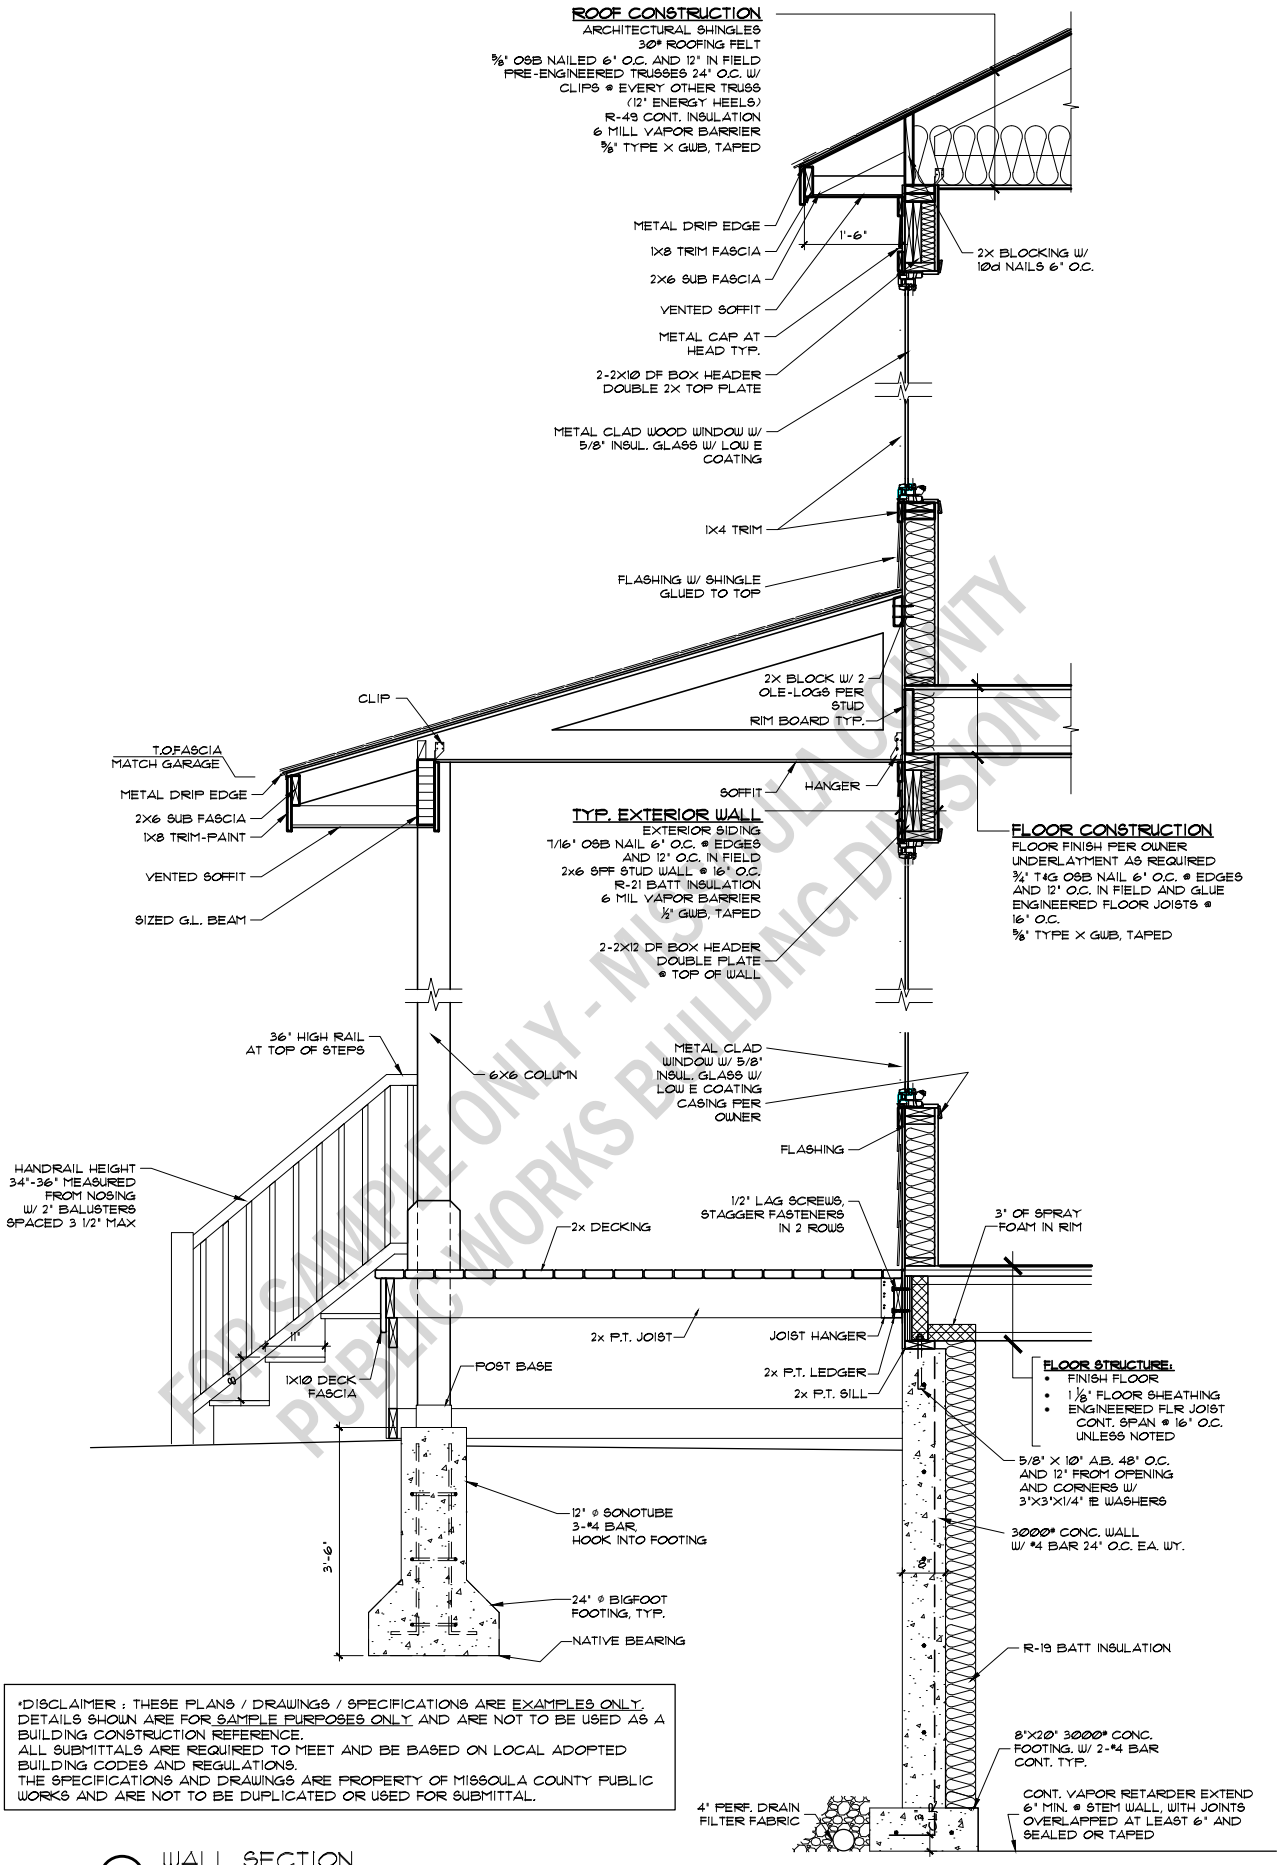

FOR SAMPLE ONLY - MISSOULA COUNTY PUBLIC WORKS BUILDING DIVISION

*DISCLAIMER : THESE PLANS / DRAWINGS / SPECIFICATIONS ARE EXAMPLES ONLY. DETAILS SHOWN ARE FOR SAMPLE PURPOSES ONLY AND ARE NOT TO BE USED AS A BUILDING CONSTRUCTION REFERENCE.
ALL SUBMITTALS ARE REQUIRED TO MEET AND BE BASED ON LOCAL ADOPTED BUILDING CODES AND REGULATIONS.
THE SPECIFICATIONS AND DRAWINGS ARE PROPERTY OF MISSOULA COUNTY PUBLIC WORKS AND ARE NOT TO BE DUPLICATED OR USED FOR SUBMITTAL.

1 WALL SECTION

SCALE : 1" = 1'-0"